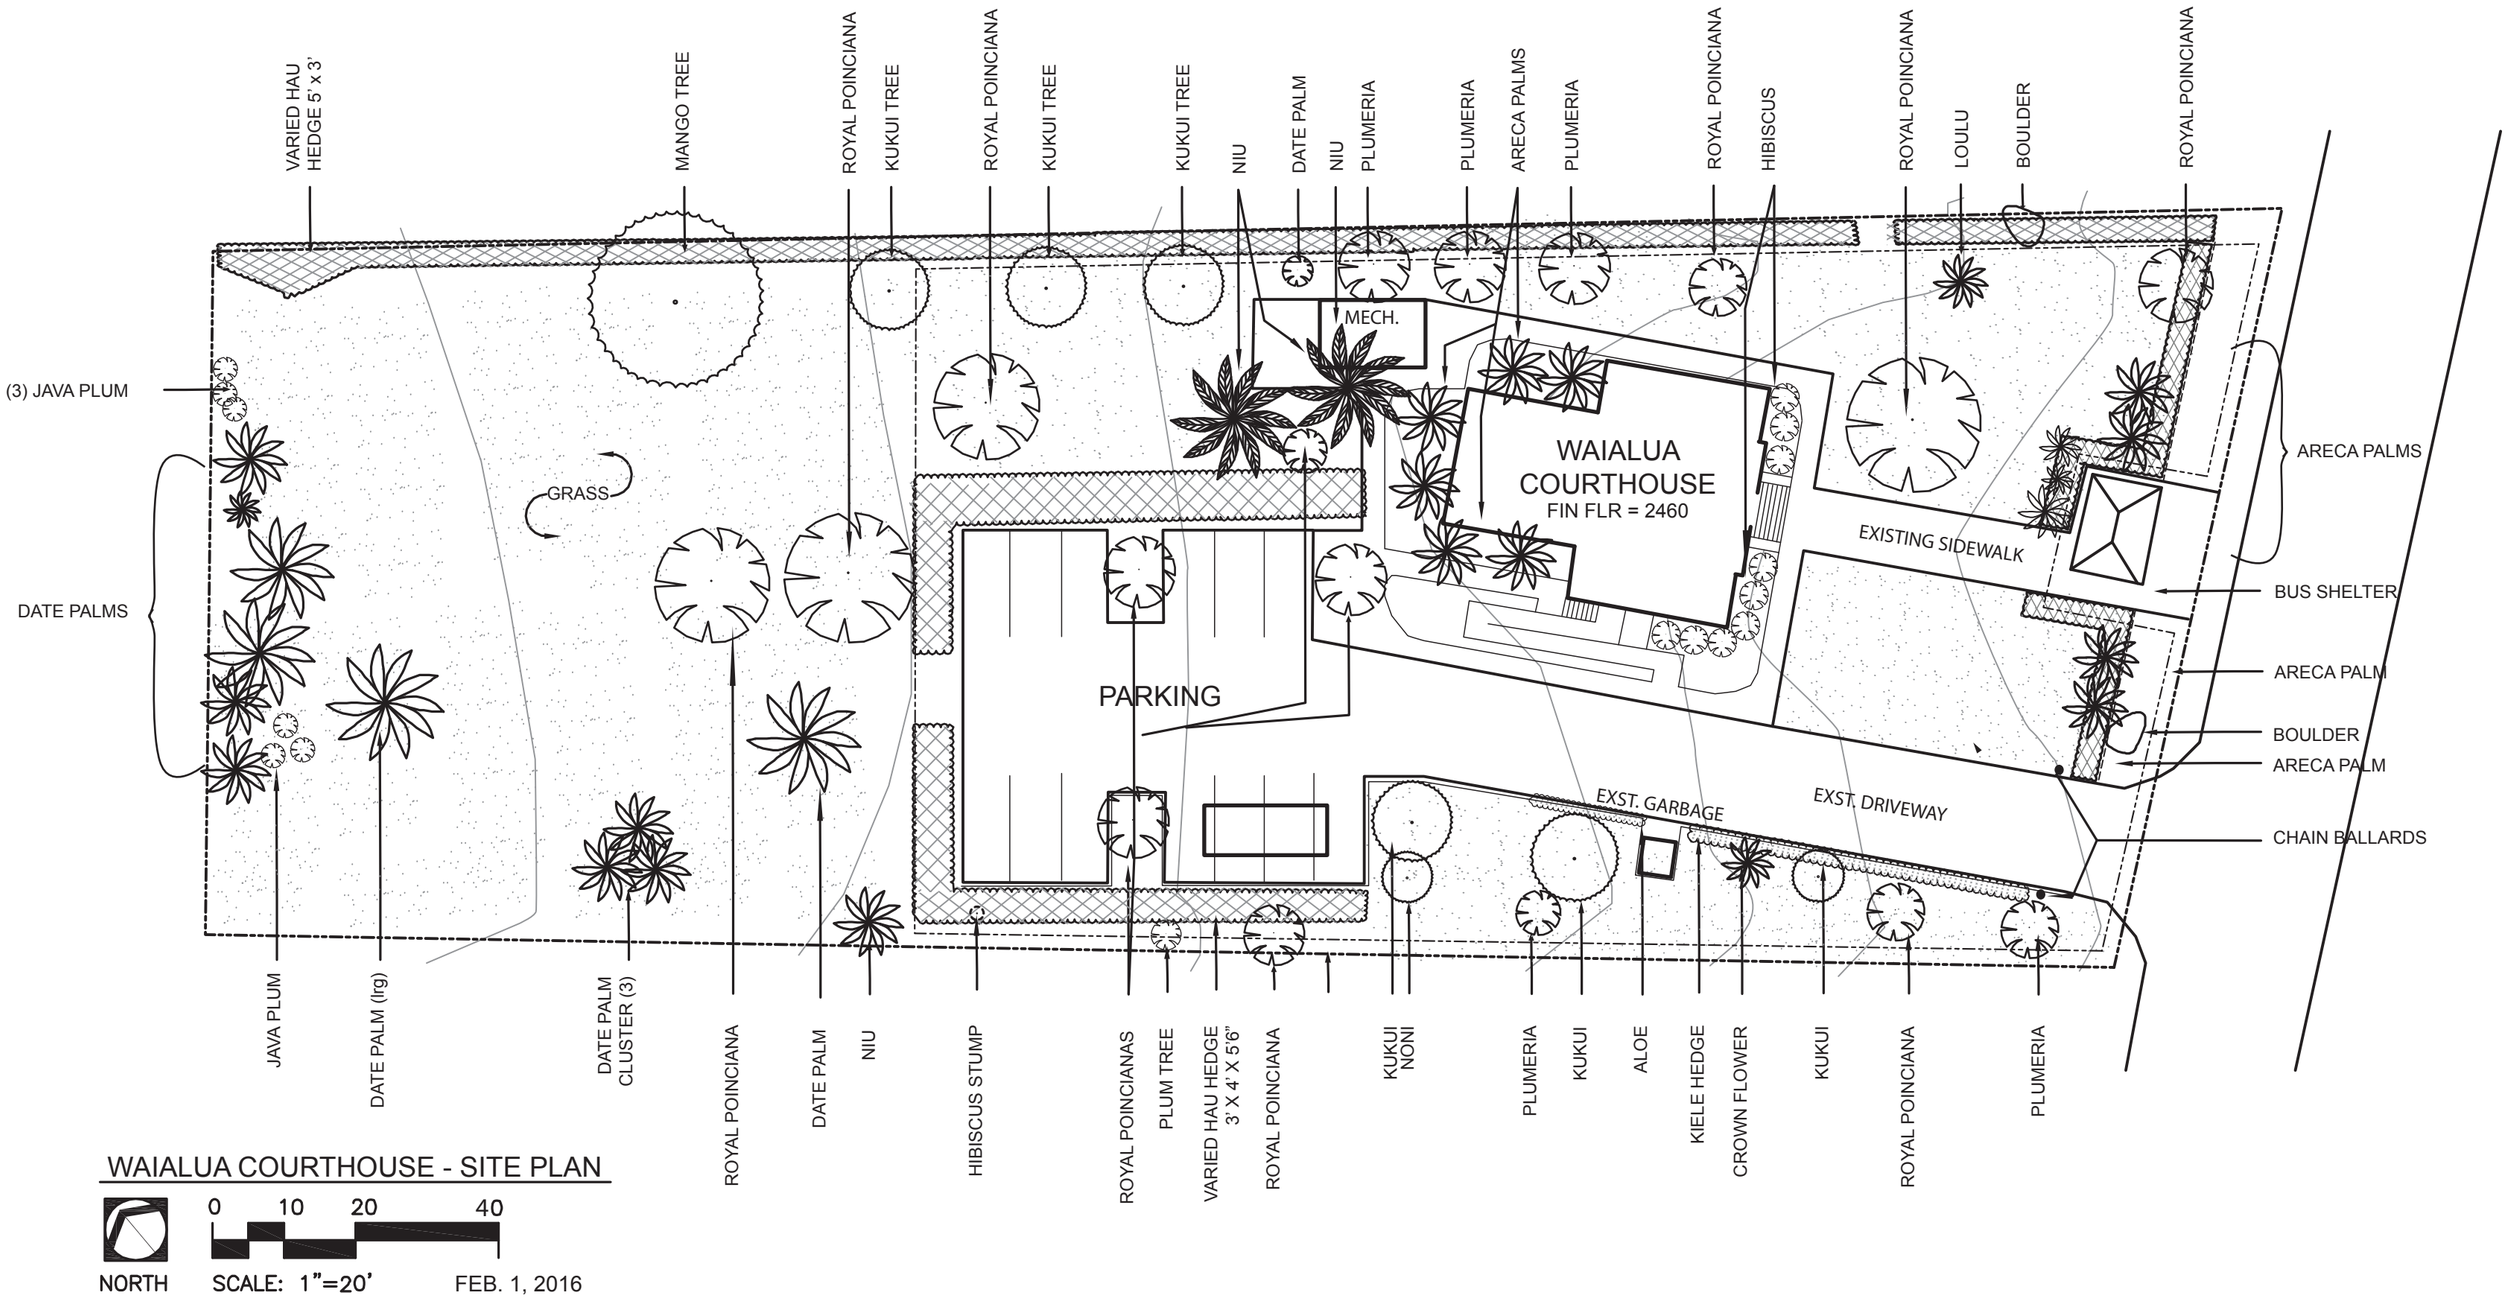
VARIED HAU HEDGE 5' x 3'
MANGO TREE
ROYAL POINCIANA
KUKUI TREE
ROYAL POINCIANA
KUKUI TREE
KUKUI TREE
NIU
DATE PALM
NIU
PLUMERIA
PLUMERIA
ARECA PALMS
PLUMERIA
ROYAL POINCIANA
HIBISCUS
ROYAL POINCIANA
LOULU
BOULDER
ROYAL POINCIANA
(3) JAVA PLUM
DATE PALMS
GRASS
MECH.
WAIALUA COURTHOUSE
FIN FLR = 2460
EXISTING SIDEWALK
ARECA PALMS
BUS SHELTER
ARECA PALM
BOULDER
ARECA PALM
CHAIN BALLARDS
PARKING
EXST. GARBAGE
EXST. DRIVEWAY
JAVA PLUM
DATE PALM (lrg)
DATE PALM CLUSTER (3)
ROYAL POINCIANA
DATE PALM
NIU
HIBISCUS STUMP
ROYAL POINCIANAS
PLUM TREE
VARIED HAU HEDGE 3' X 4' X 5'6"
ROYAL POINCIANA
KUKUI NONI
PLUMERIA
KUKUI
ALOE
KIELE HEDGE
CROWN FLOWER
KUKUI
ROYAL POINCIANA
PLUMERIA
WAIALUA COURTHOUSE - SITE PLAN
0 10 20 40
NORTH
SCALE: 1"=20'
FEB. 1, 2016