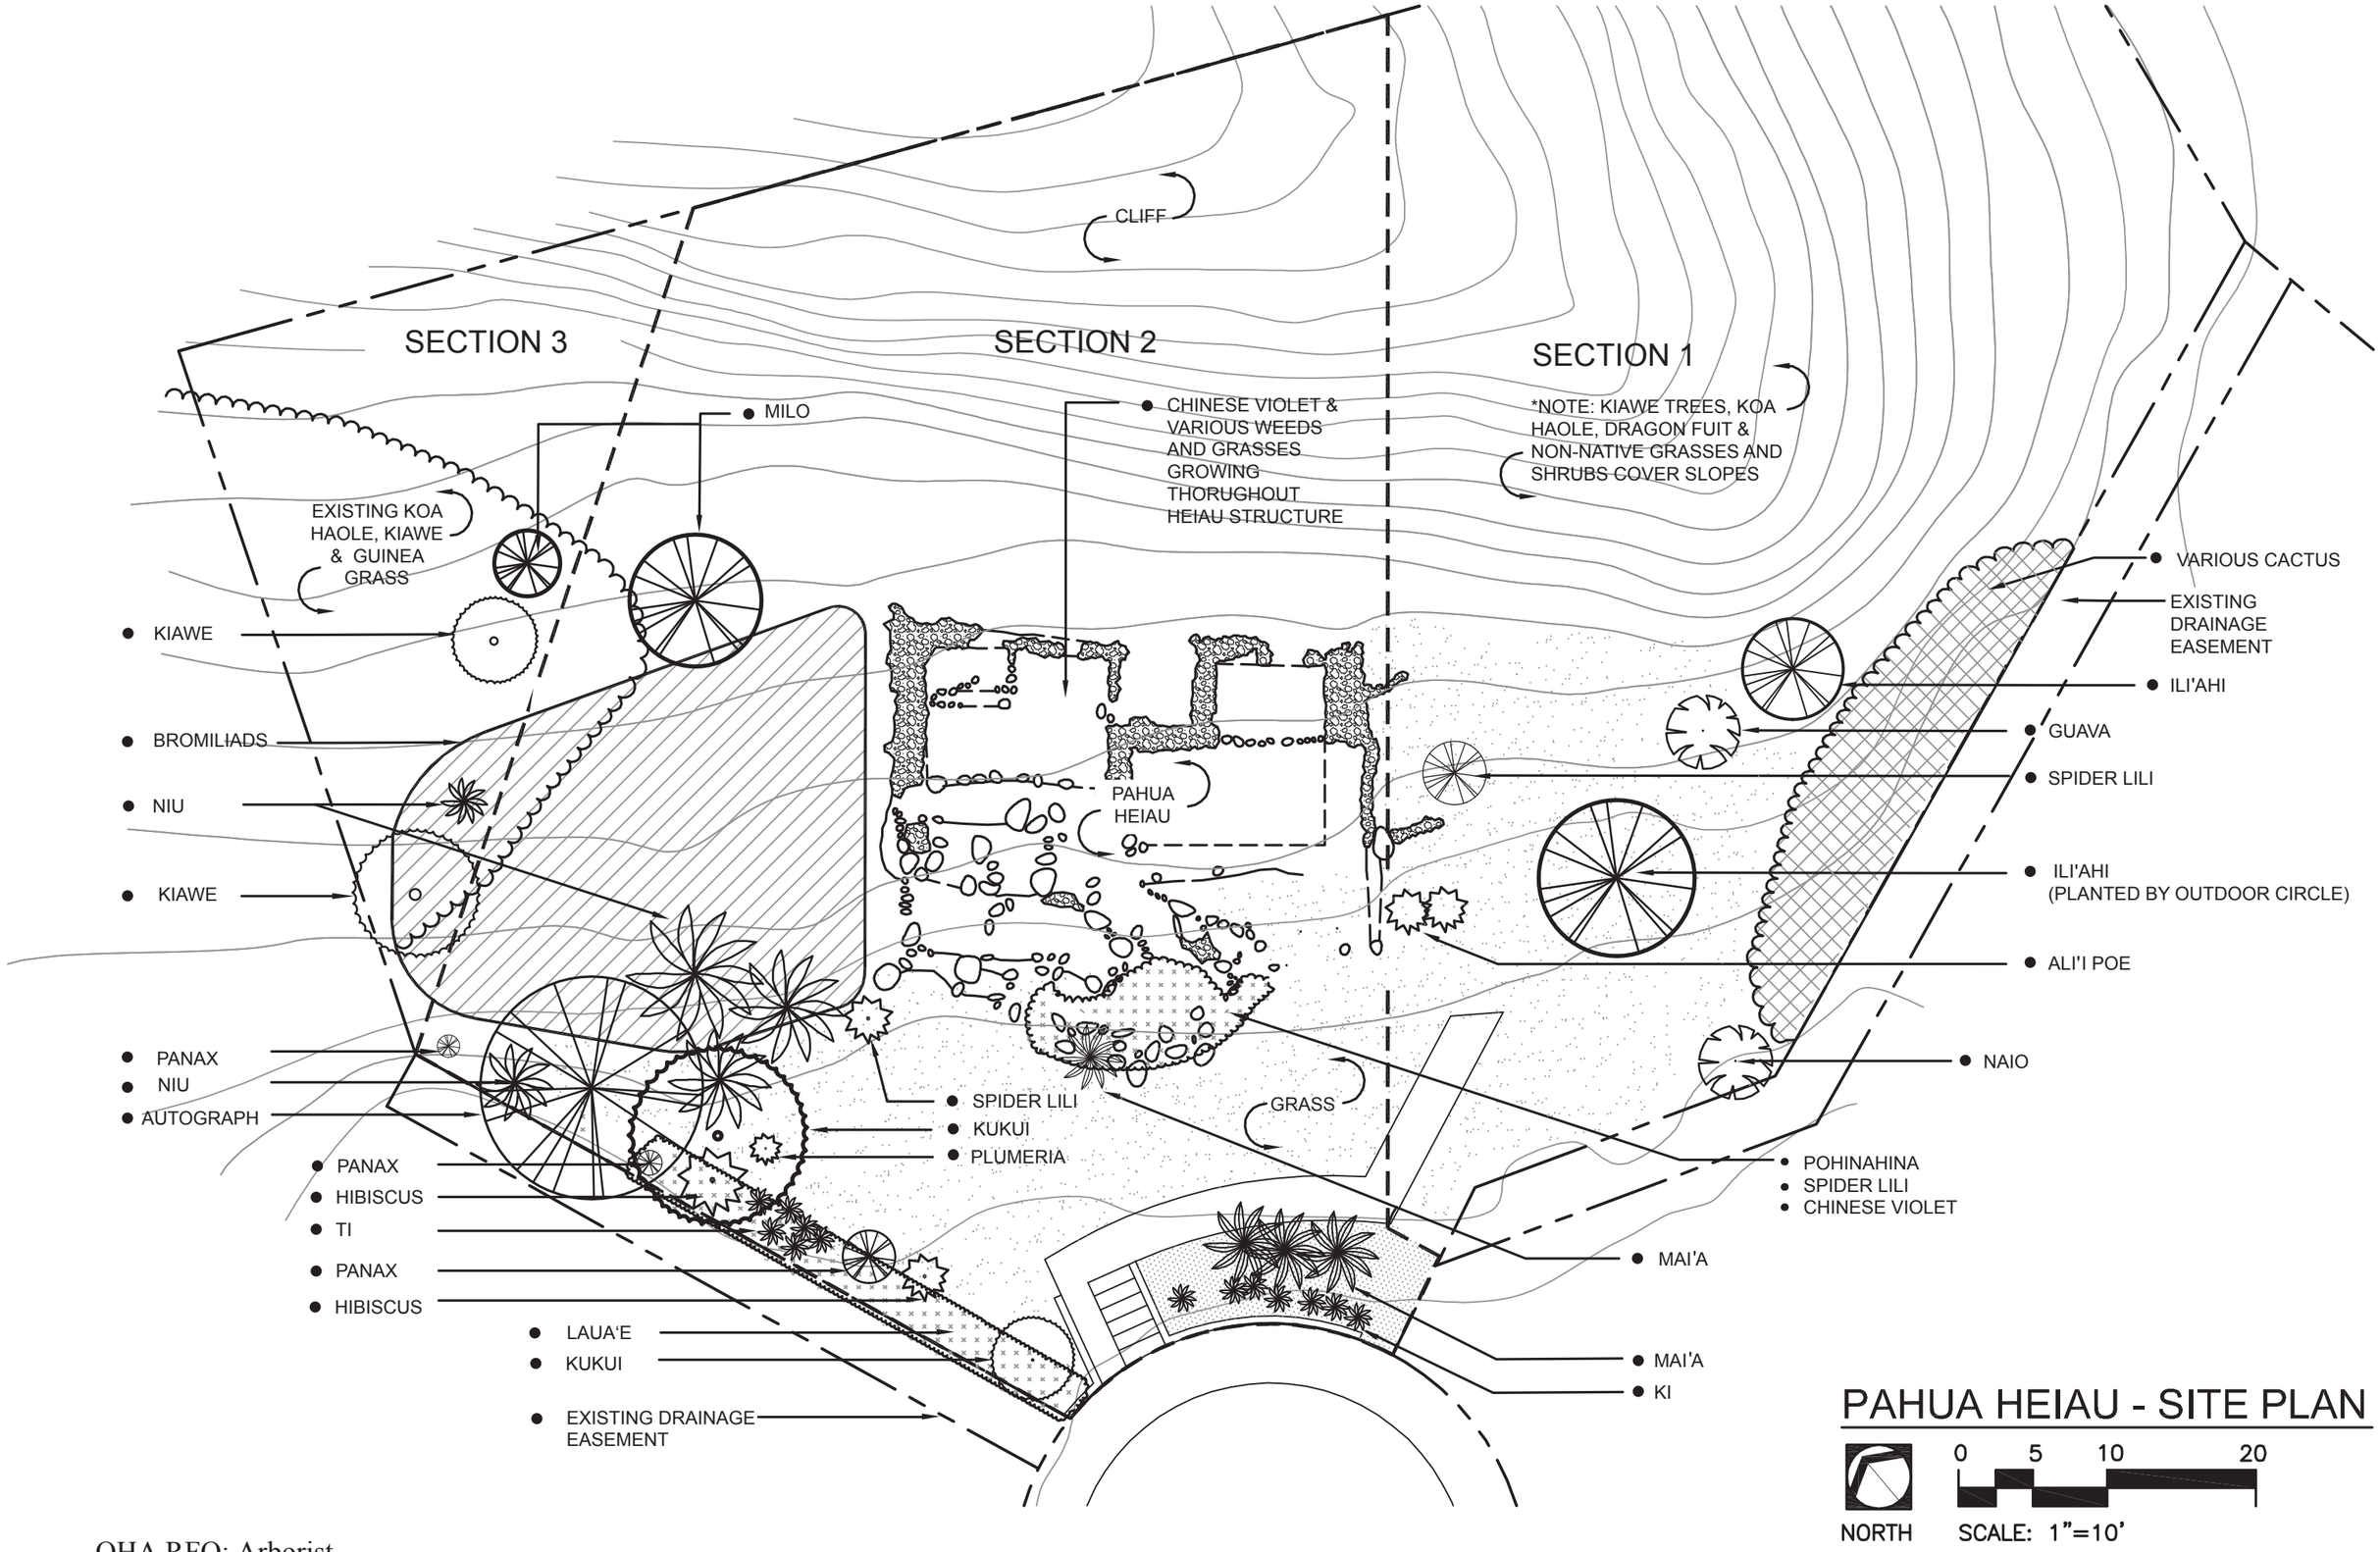
CLIFF
SECTION 3
SECTION 2
SECTION 1
MILO
CHINESE VIOLET & VARIOUS WEEDS AND GRASSES GROWING THORUGHOUT HEIAU STRUCTURE
*NOTE: KIAWE TREES, KOA HAOLE, DRAGON FUIT & NON-NATIVE GRASSES AND SHRUBS COVER SLOPES
EXISTING KOA HAOLE, KIAWE & GUINEA GRASS
KIAWE
BROMILIADS
NIU
KIAWE
PAHUA HEIAU
VARIOUS CACTUS
EXISTING DRAINAGE EASEMENT
ILI'AHI
GUAVA
SPIDER LILI
ILI'AHI (PLANTED BY OUTDOOR CIRCLE)
ALI'I POE
NAIO
PANAX
NIU
AUTOGRAPH
SPIDER LILI
KUKUI
PLUMERIA
GRASS
PANAX
HIBISCUS
TI
PANAX
HIBISCUS
POHINAHINA
SPIDER LILI
CHINESE VIOLET
MAI'A
LAUA'E
KUKUI
MAI'A
KI
EXISTING DRAINAGE EASEMENT
PAHUA HEIAU - SITE PLAN
NORTH
0 5 10 20
SCALE: 1"=10'